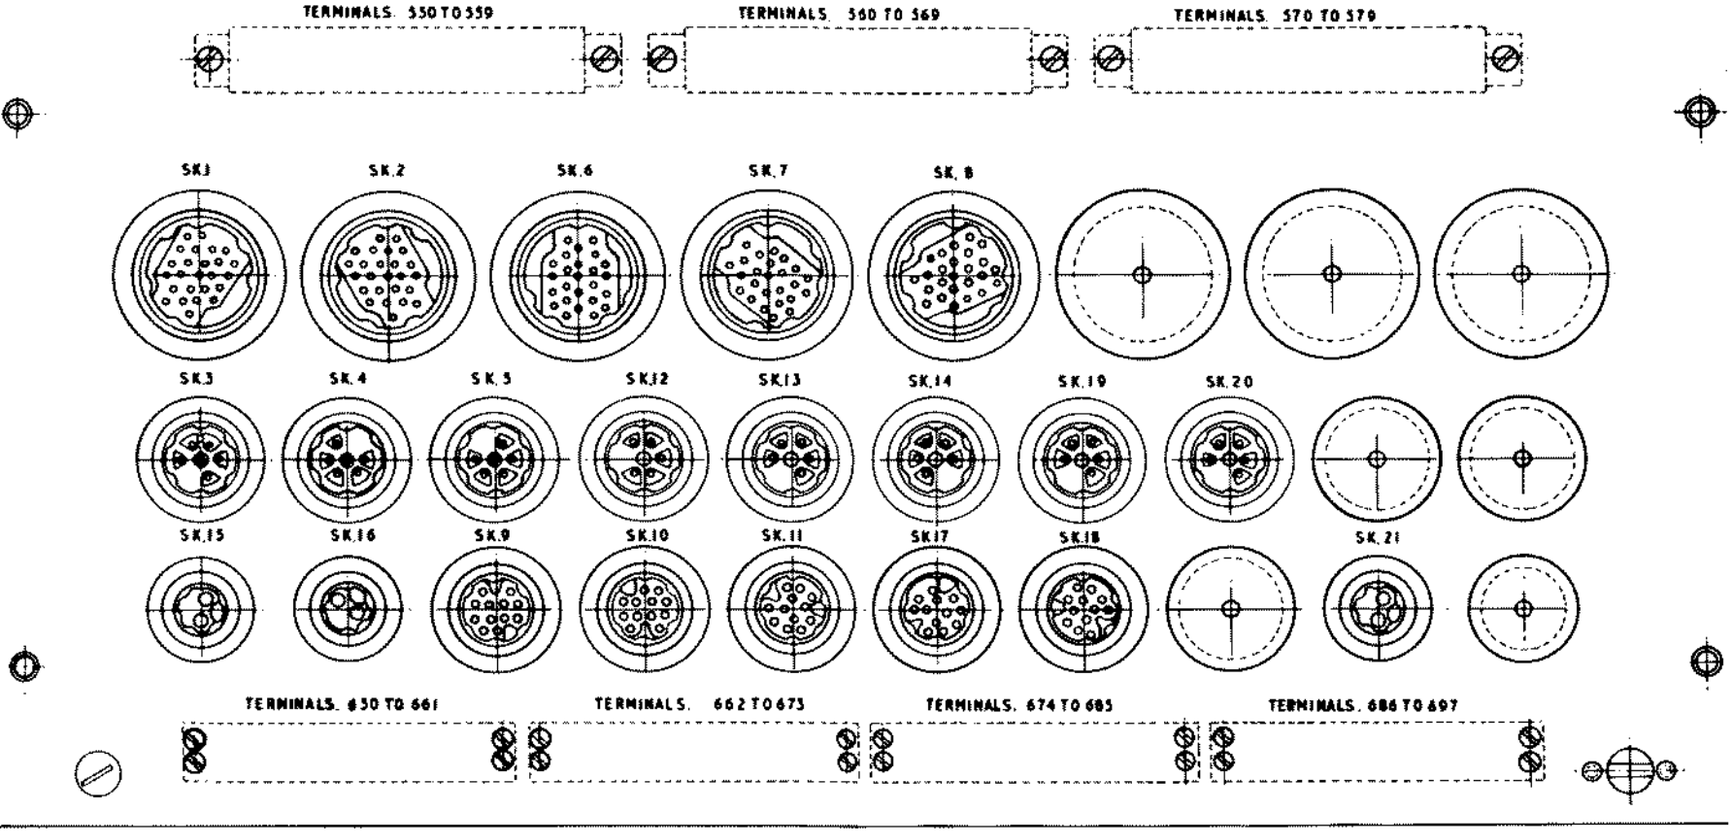

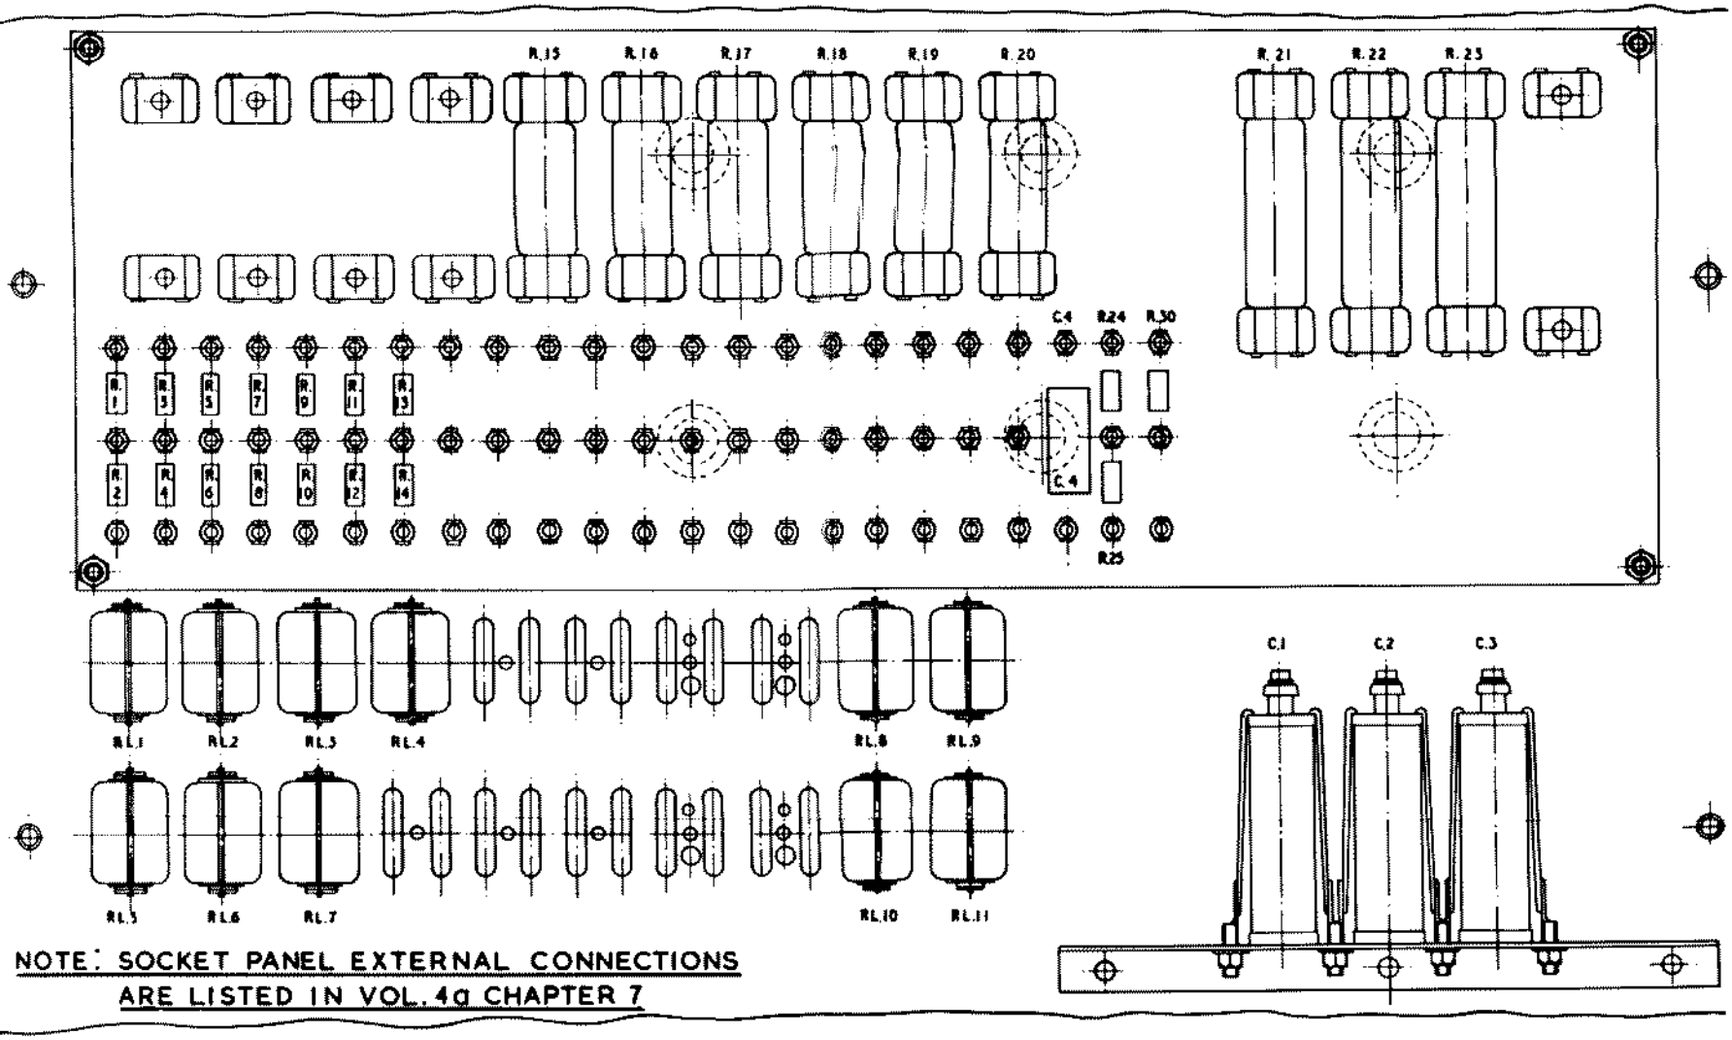

NOTE: SOCKET PANEL EXTERNAL CONNECTIONS ARE LISTED IN VOL. 4a CHAPTER 7

RELAY AND SOCKET PANEL. (LAYOUT).