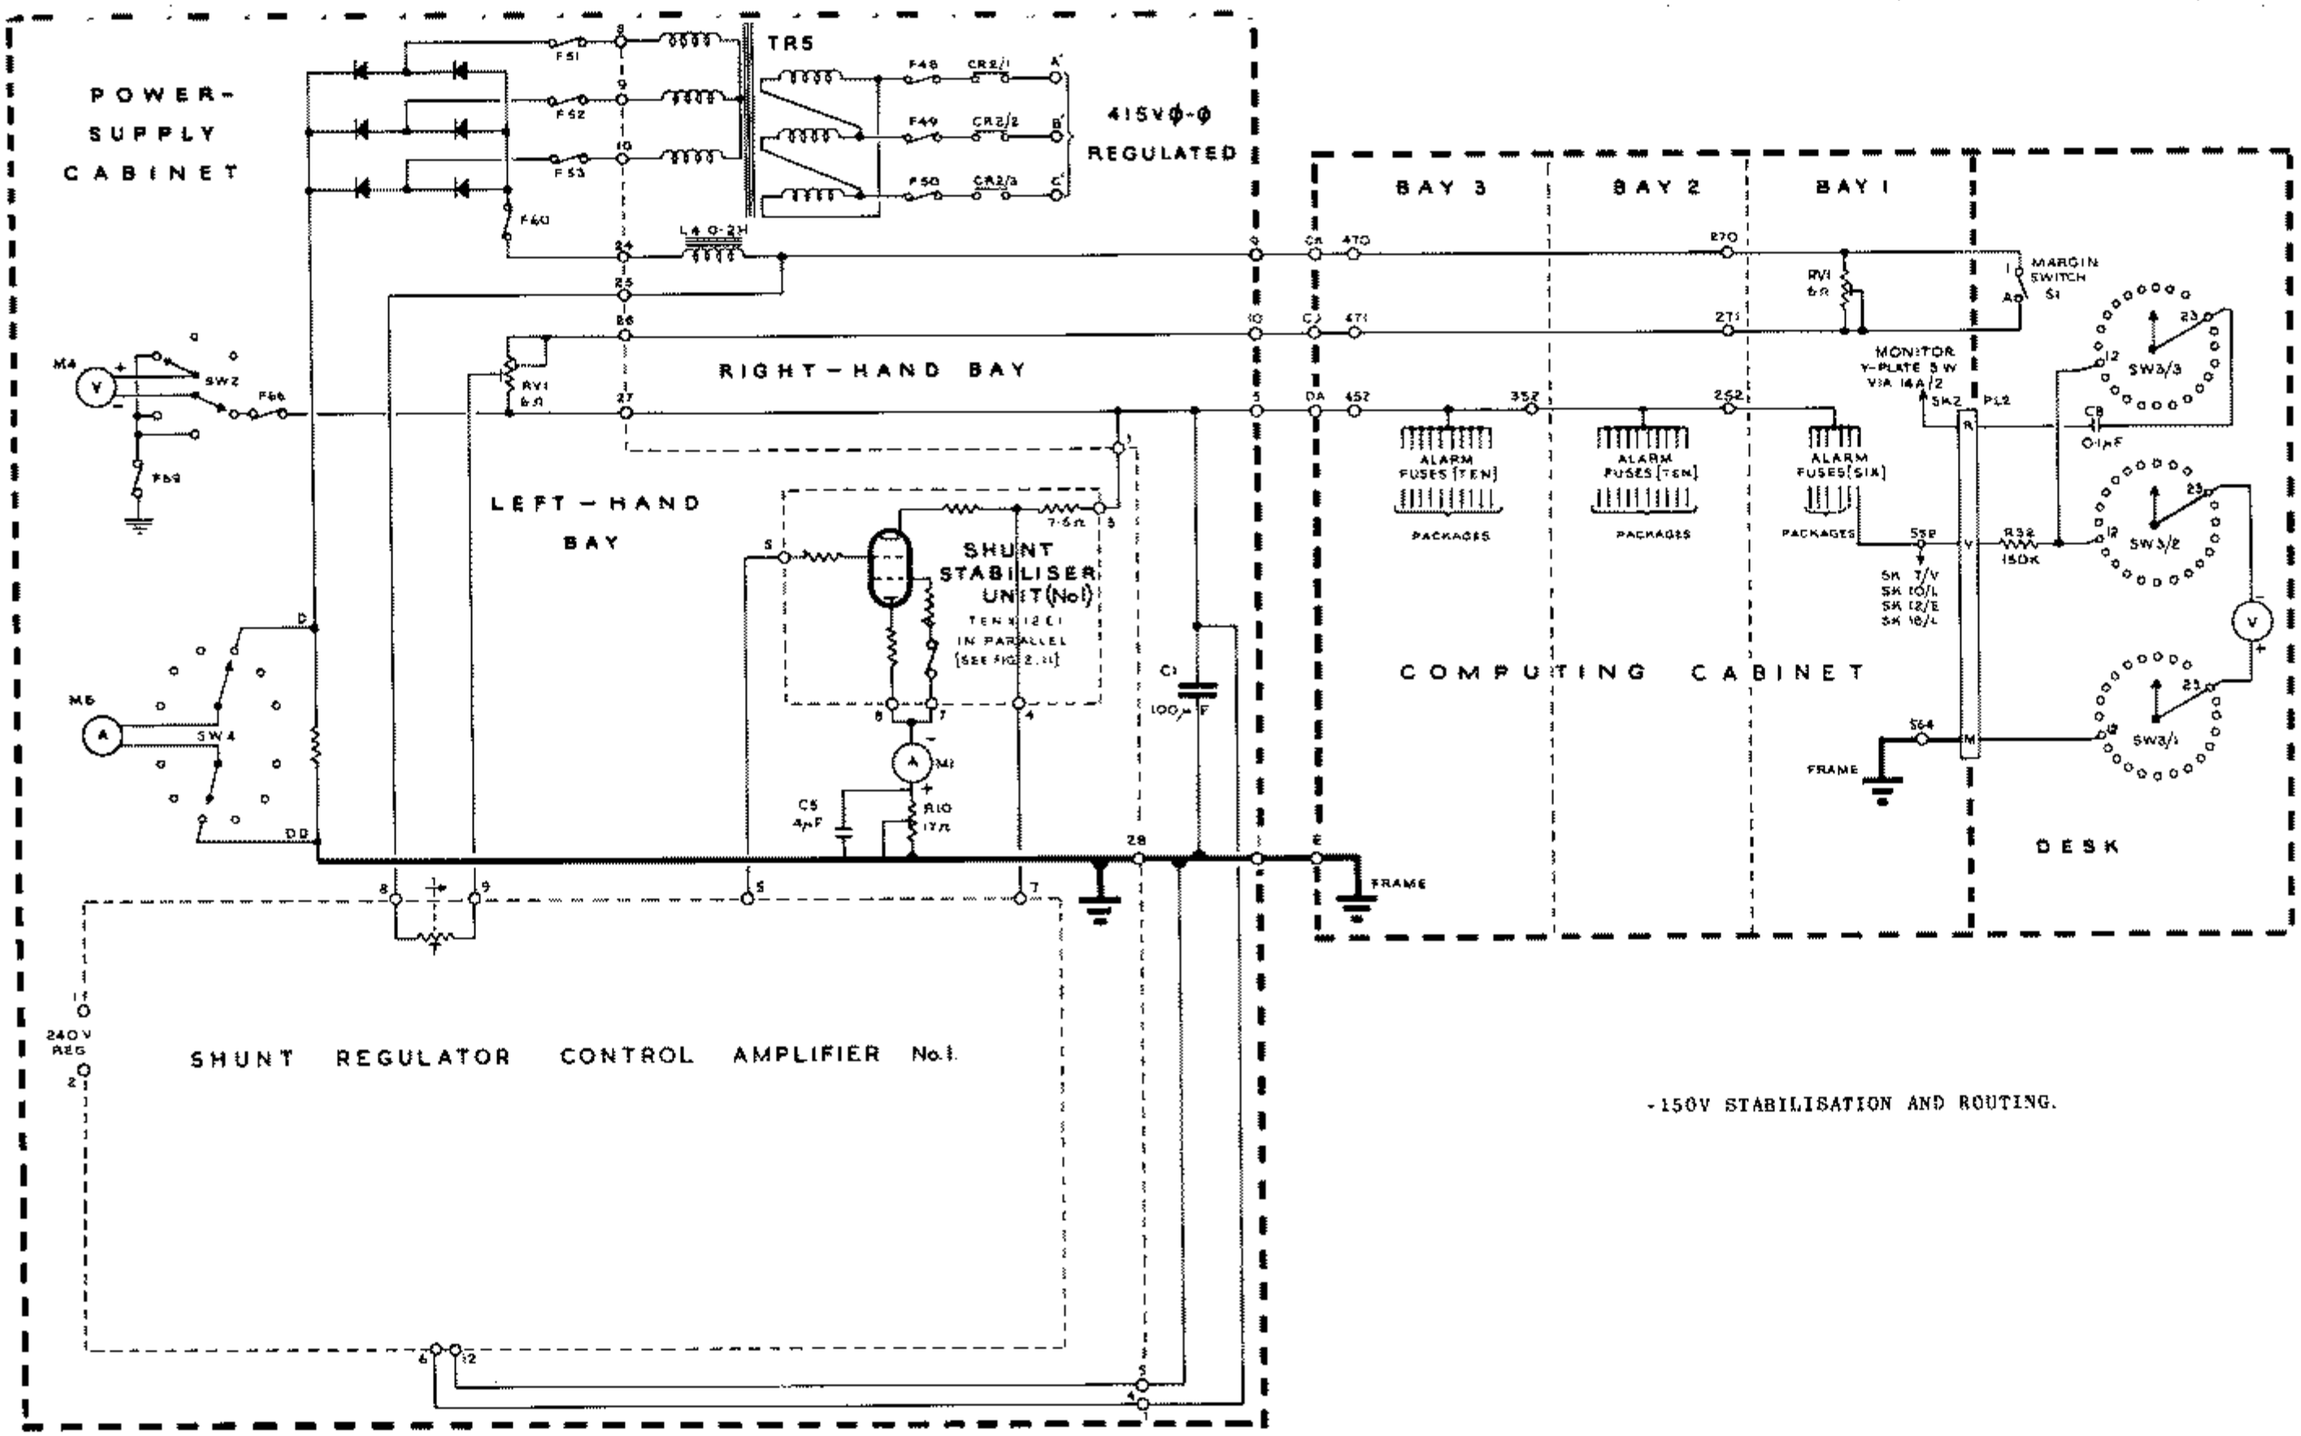

-150V STABILISATION AND ROUTING.

FIG. 2.8