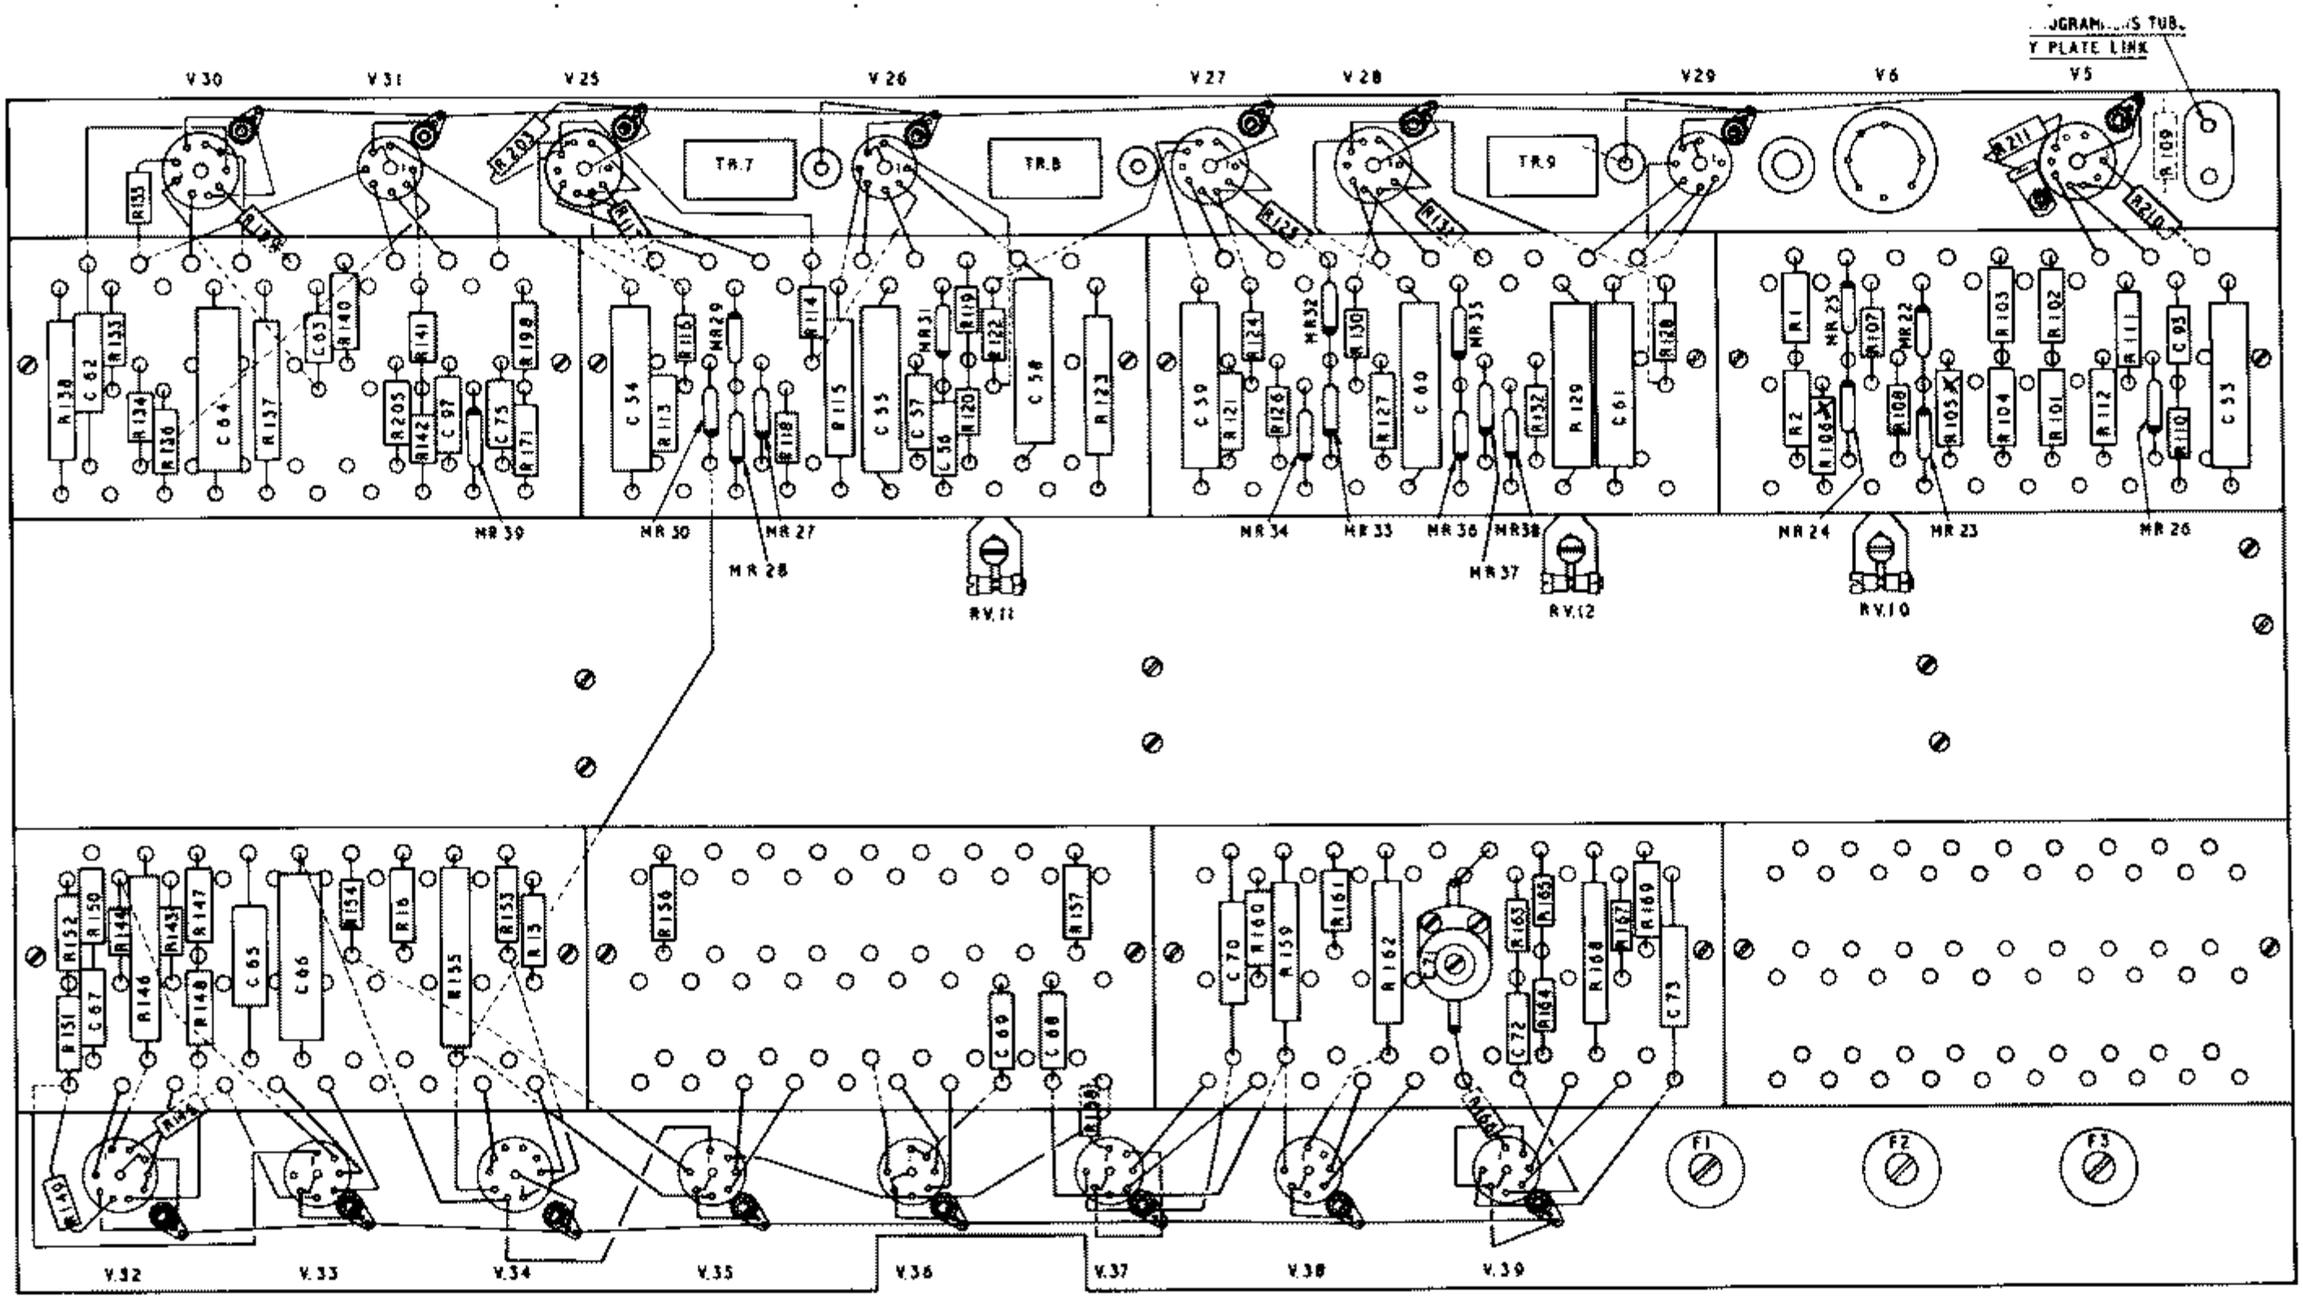

FIG. 6.9 (Sheet 2 of 3)

R.H.S. MONITOR PANEL. (LAYOUT).