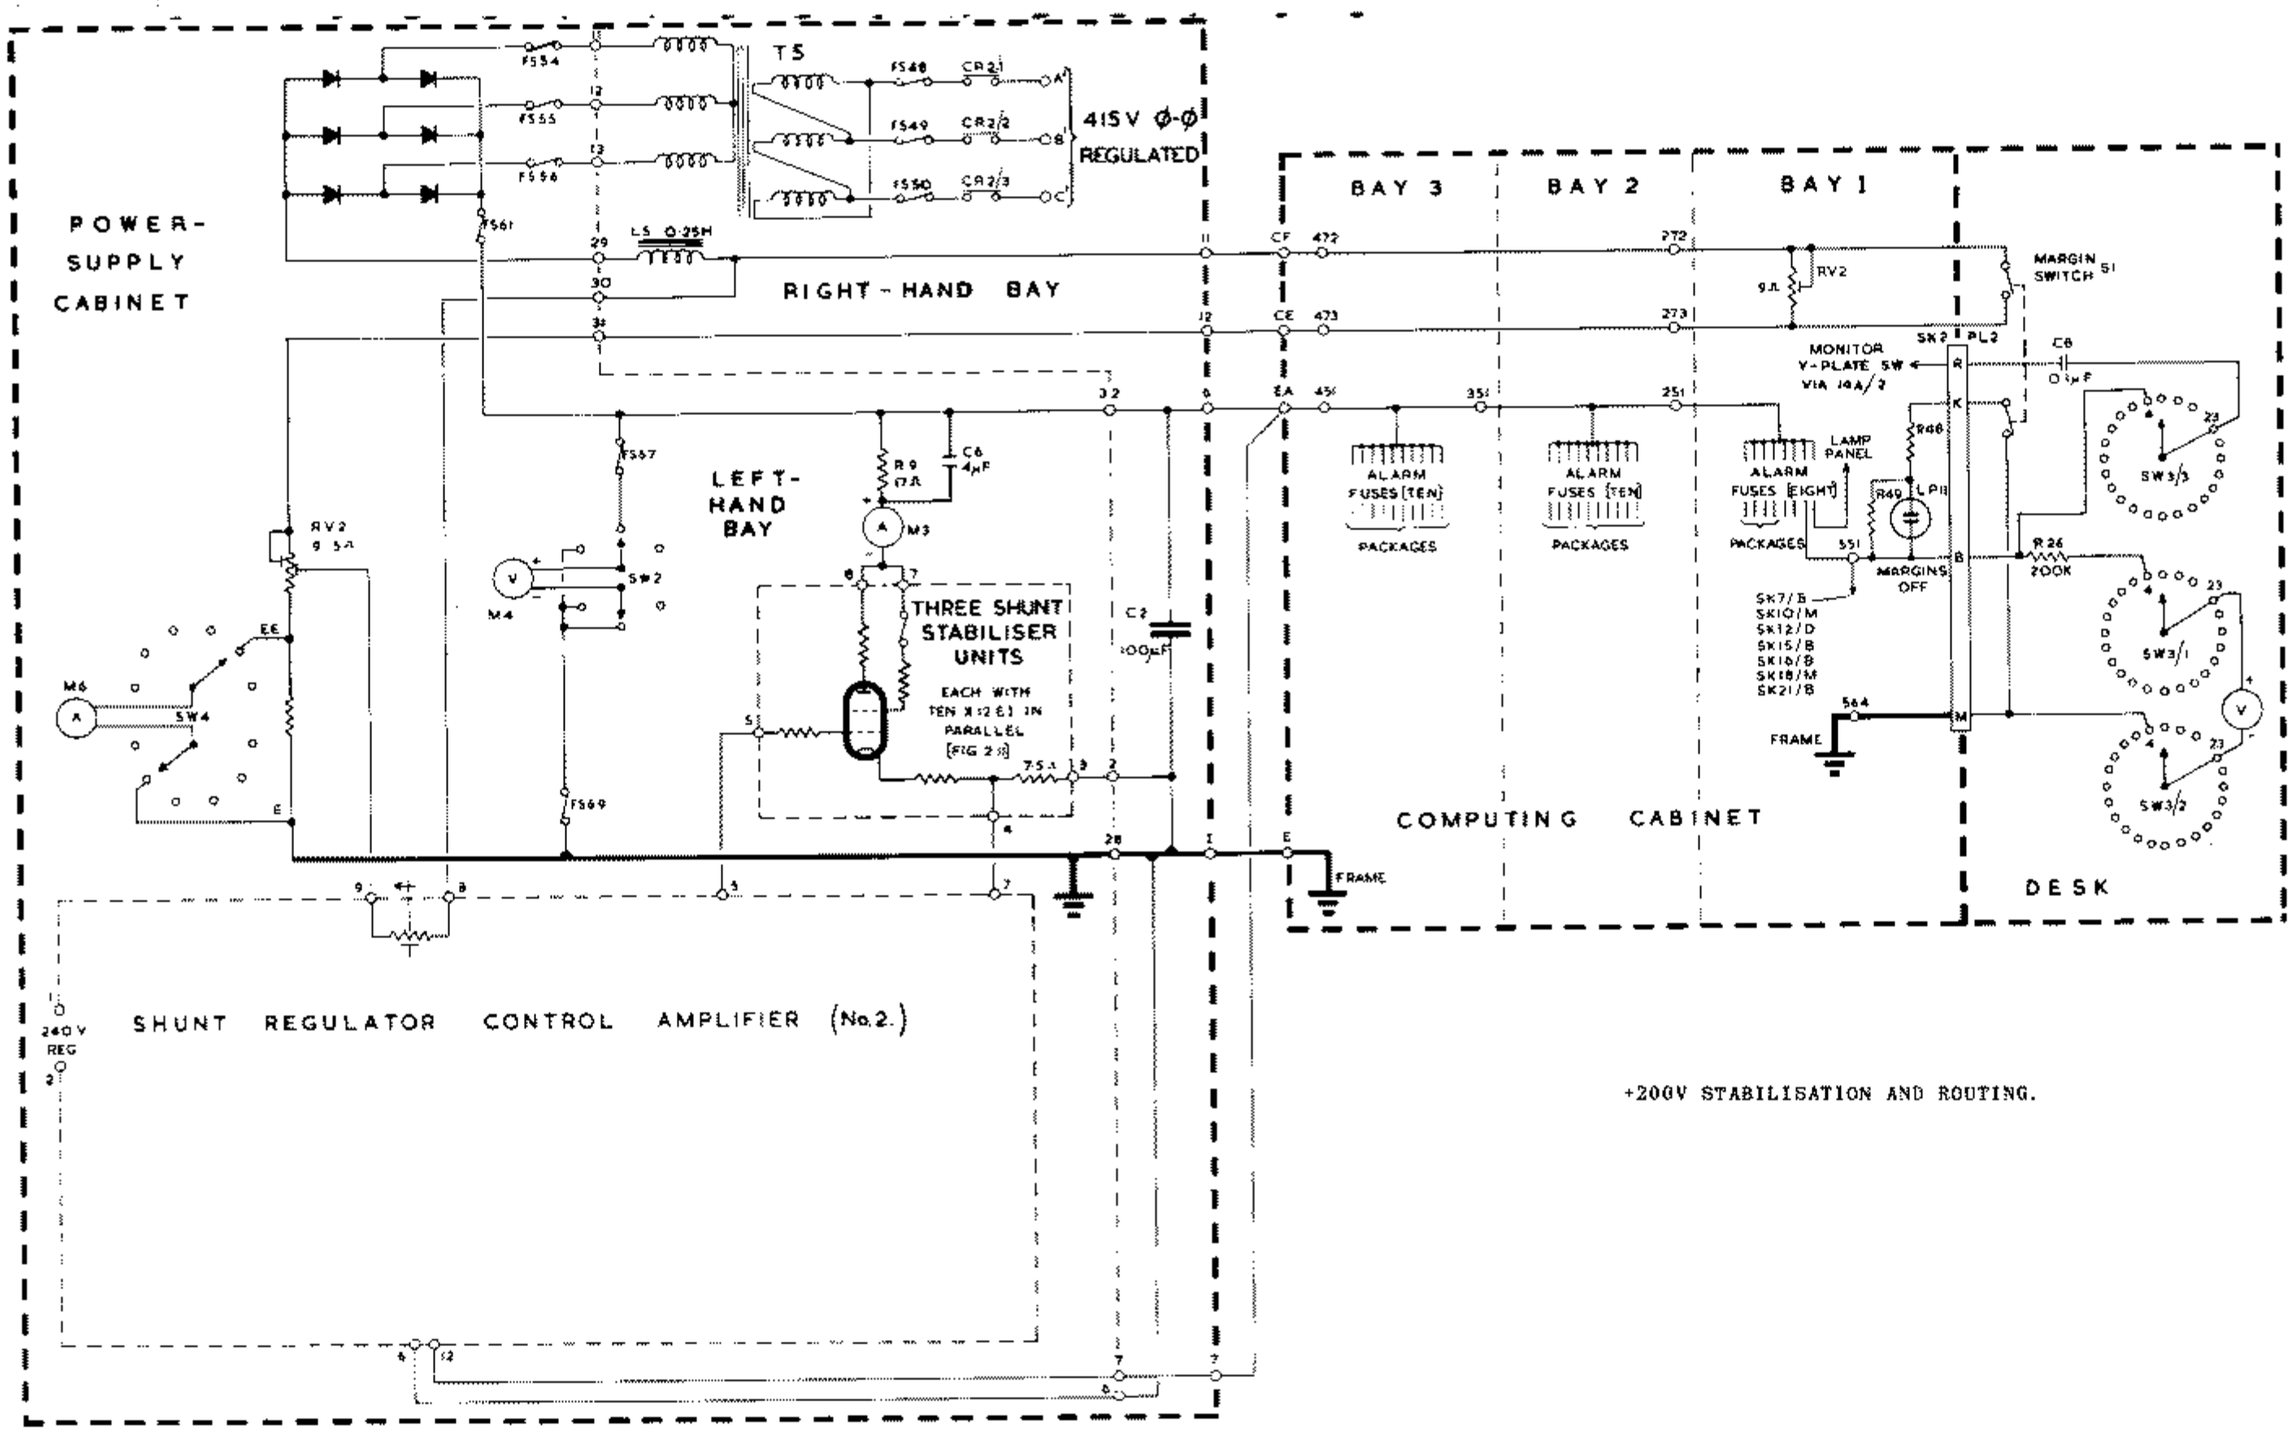

+200V STABILISATION AND ROUTING.

FIG. 2.9